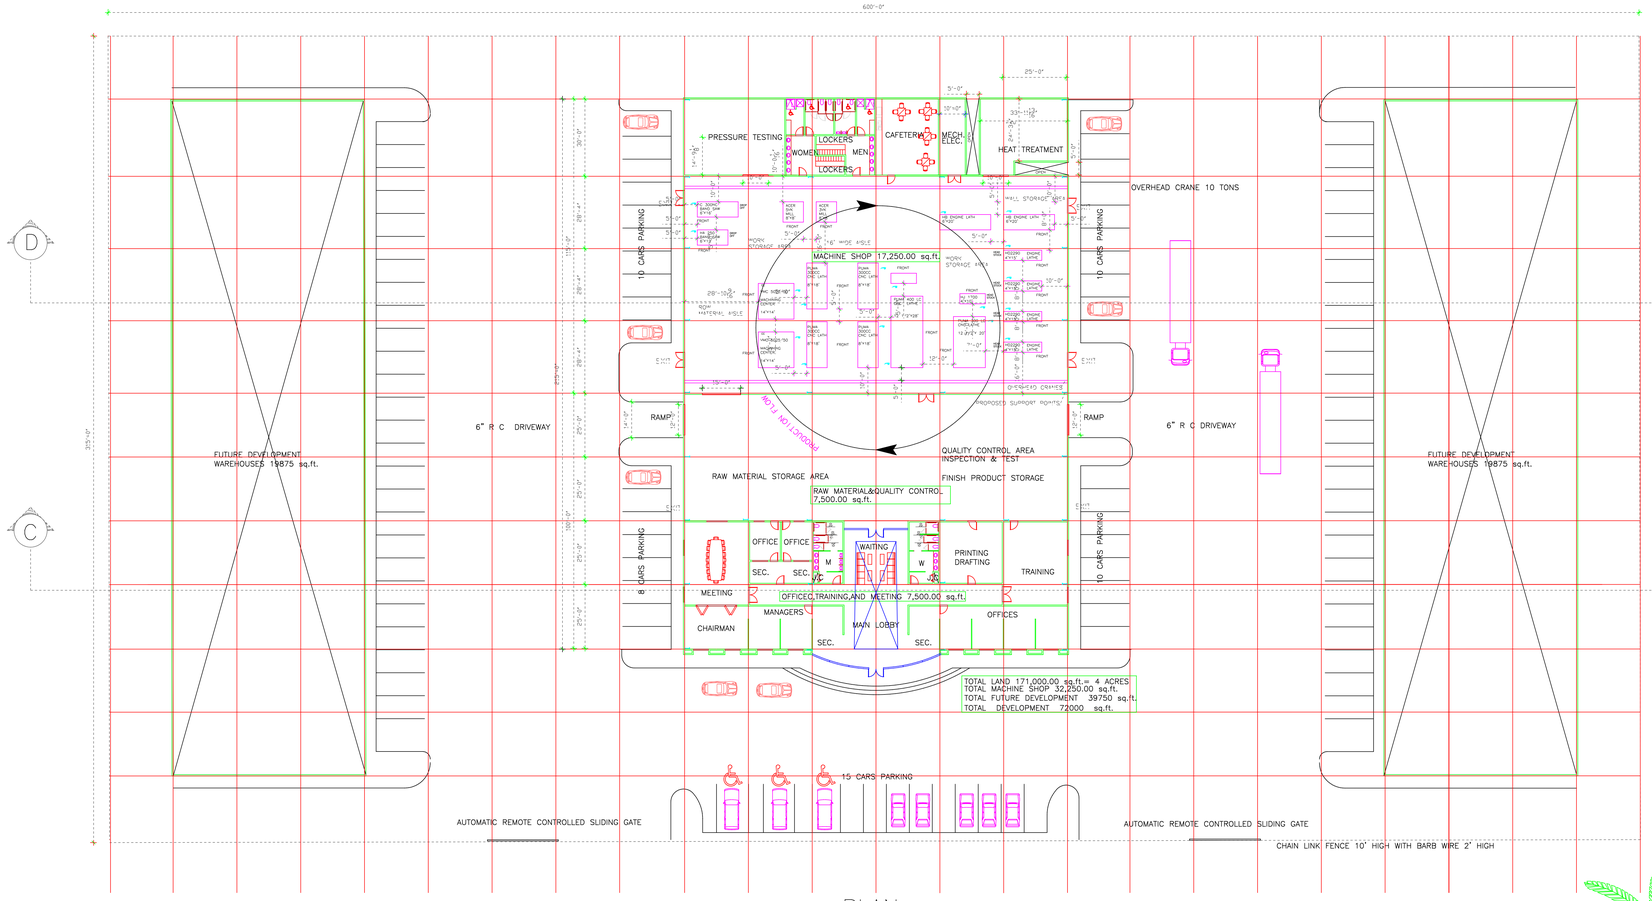

PLAN

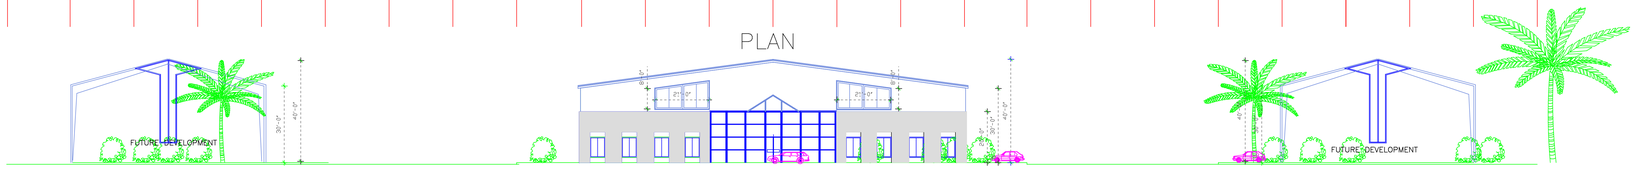

ELEVATION

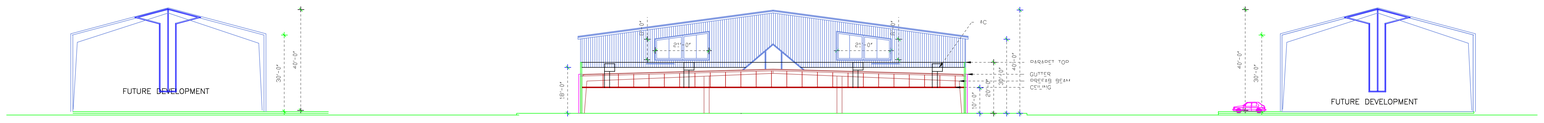

SECTION C–C

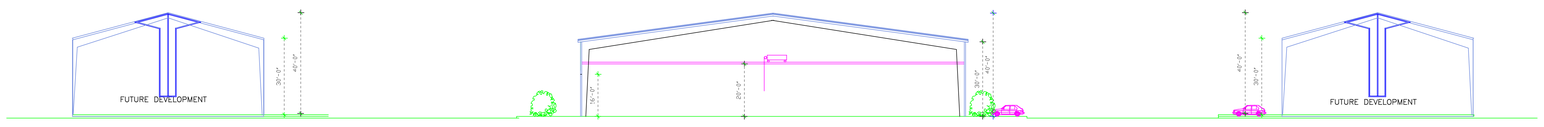

SECTION D–D

General Notes

No.	Revision/Issue	Date
2	MEN,WOMAN REST RMS.	4,10,06
1	HEAT TREATMENT	4,6,06

EMERY DESIGN U.S.A.
ARCHITECTURE
PLANNING
3202 WESTERLAND DR. HOUSTON TEXAS 77063
TEL: (713) 789–3458
FAX: (713) 785–1835
EMAIL: HT5050@AOL.COM
DR. HANY M. EL OMARY A.I.A

Project Name and Address

PROPOSED MACHINE SHOP LYBIA

OWNER:

Project # 1–2–06IND

Date 2/06

Scale 1/32"=1'

Sheet # **A-01**

PLAN